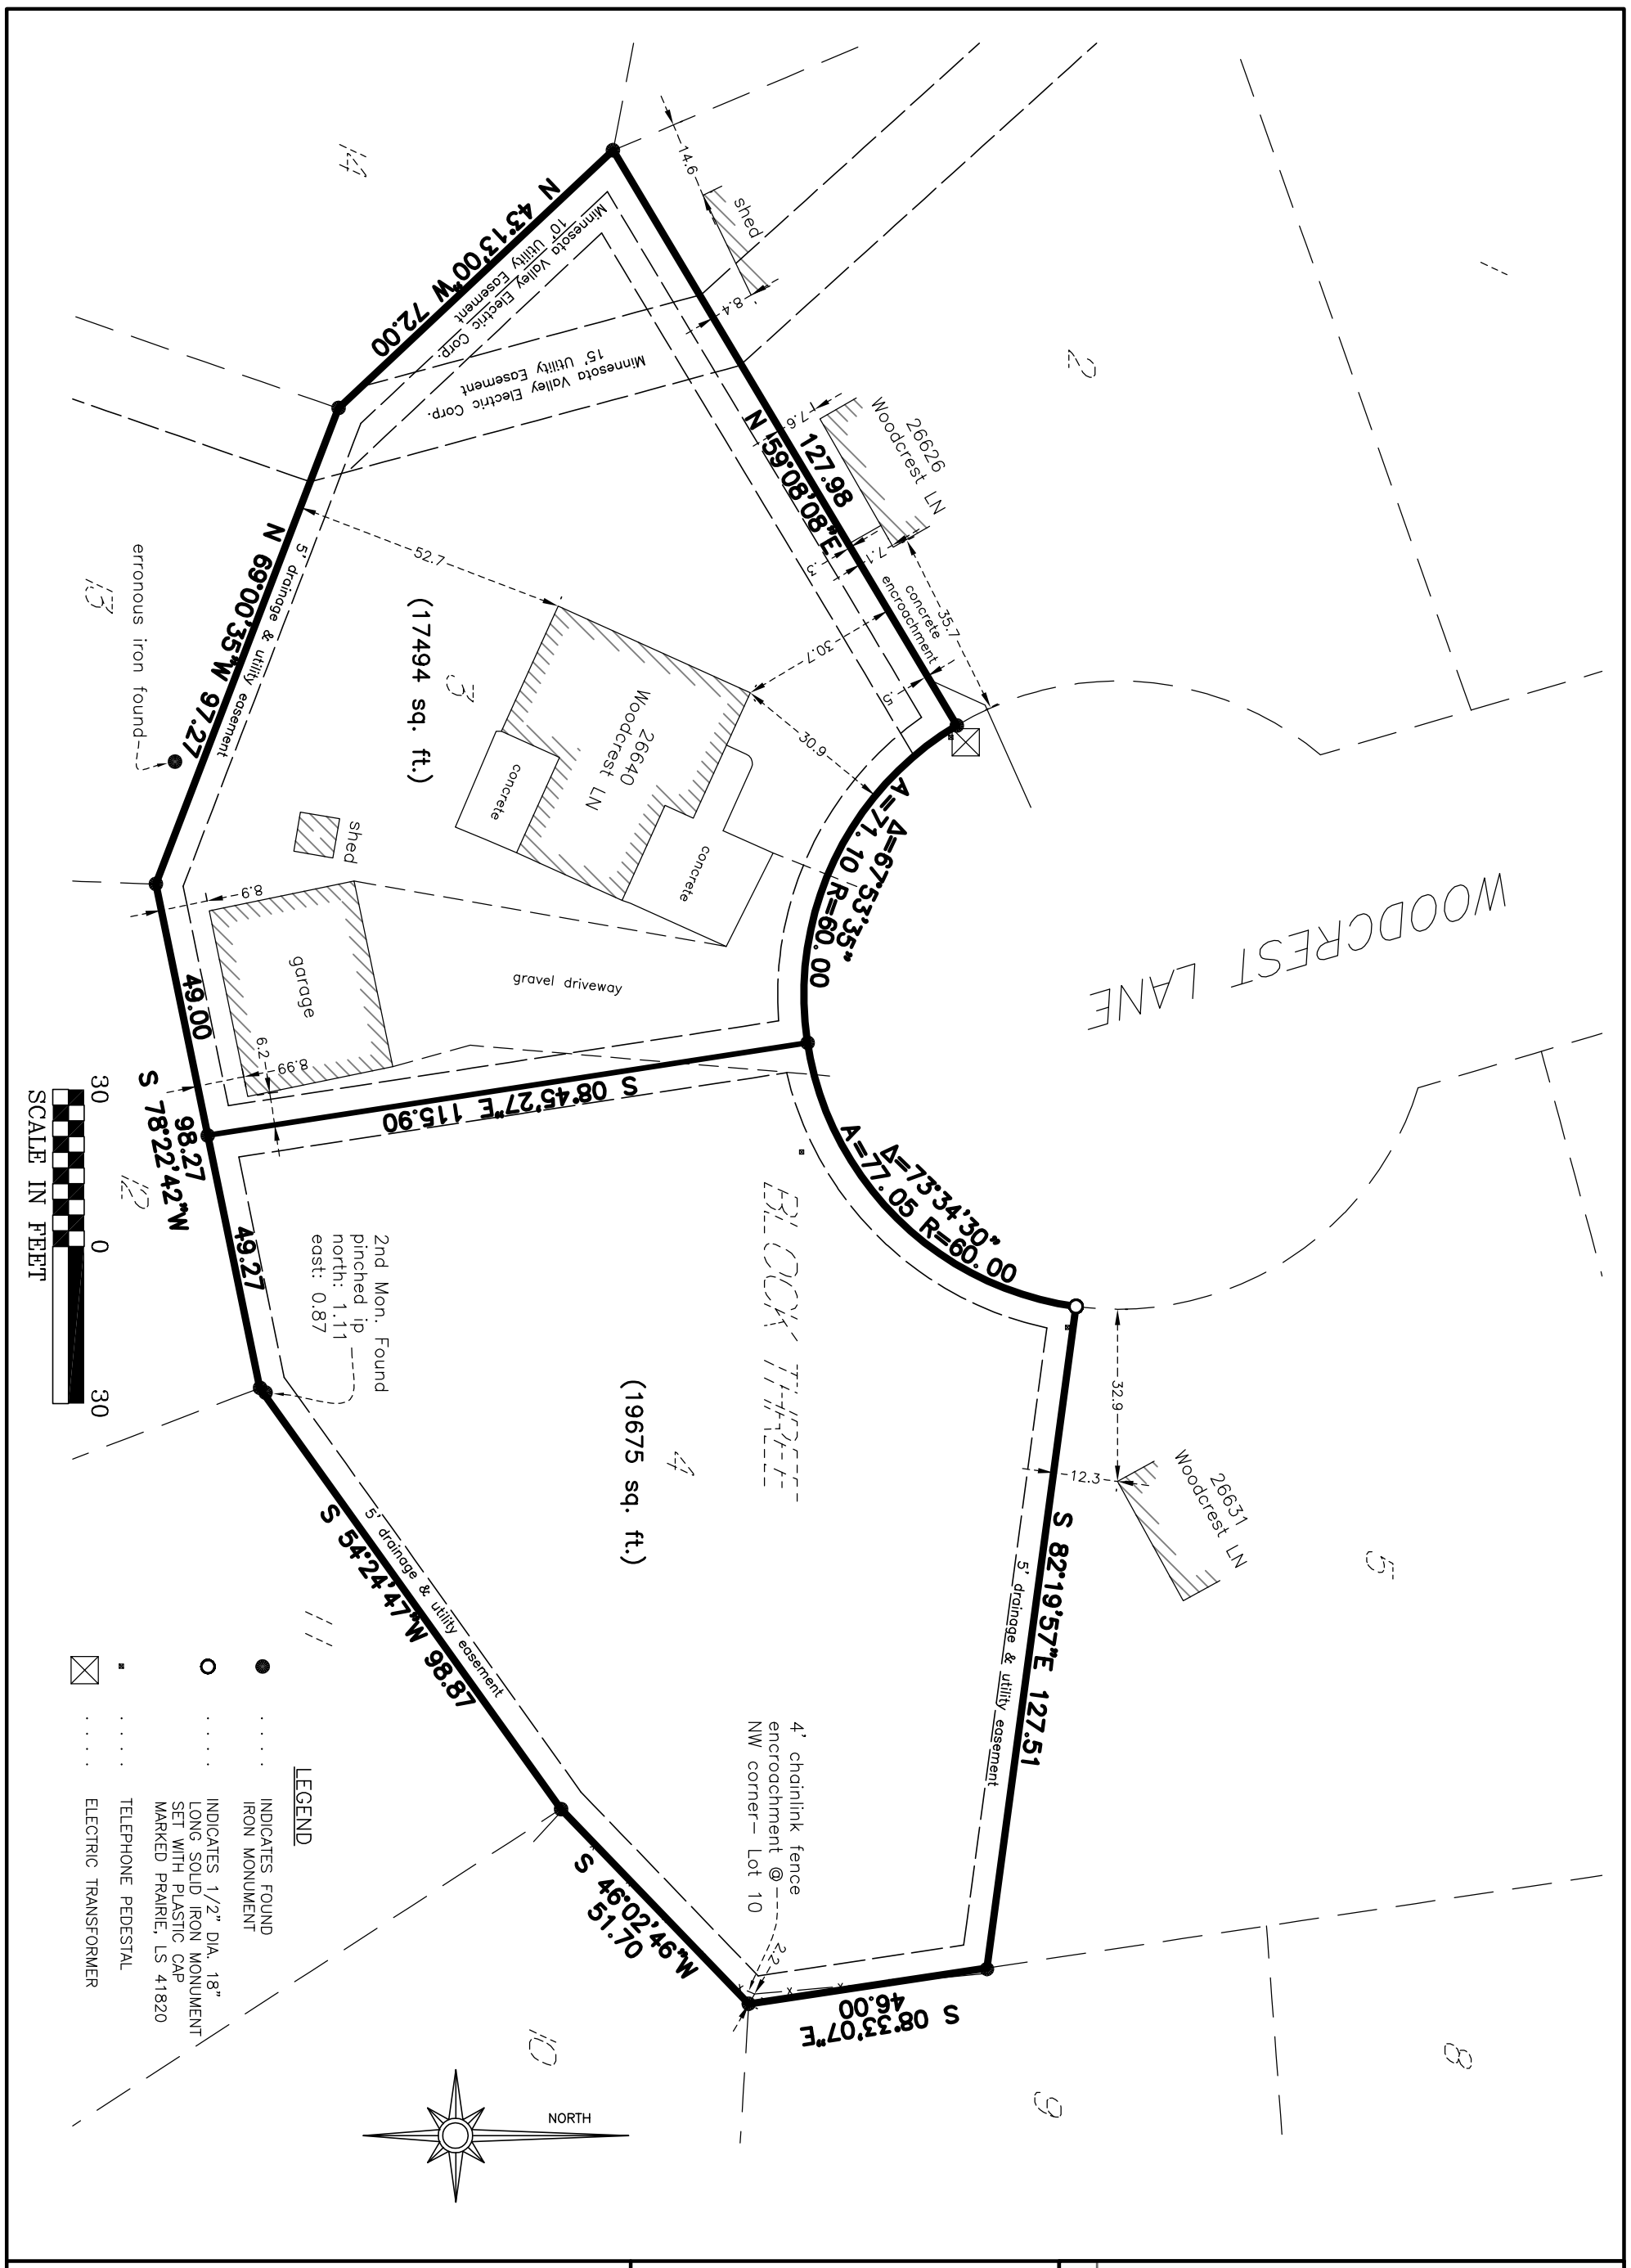

CERTIFICATE OF SURVEY

RODNEY WENCEL

Lot 3 & Lot 4, Block Three, Plat of Woodcrest
26640 Woodcrest Lane, City of Elko,
Scott County, MN

FIELD BOOK: PLS Survey DRAFTER: JDV
CRD FILE: 1050 Wencel JOB No: 09-1050
FILING: Elko, Scott County, SW/4 Sec. 26-113-21
REV. DATES:

I HEREBY CERTIFY THAT THIS SURVEY, PLAN OR REPORT WAS PREPARED BY ME OR UNDER MY DIRECT SUPERVISION AND THAT I AM A DULY LICENSED LAND SURVEYOR UNDER THE LAWS OF THE STATE OF MINNESOTA.

John Veroeven

DATE:

LICENSE NO. 41820

Prairie Land Surveying

1047 East Main Street
Mankato, MN 56001

jveroeven@charter.net
(507) 469-5997

PrairieLandSurveying.com

- Boundary
- Construction
- Subdivisions
- ALTA
- Topographic

Reliable, On-Time Surveys.